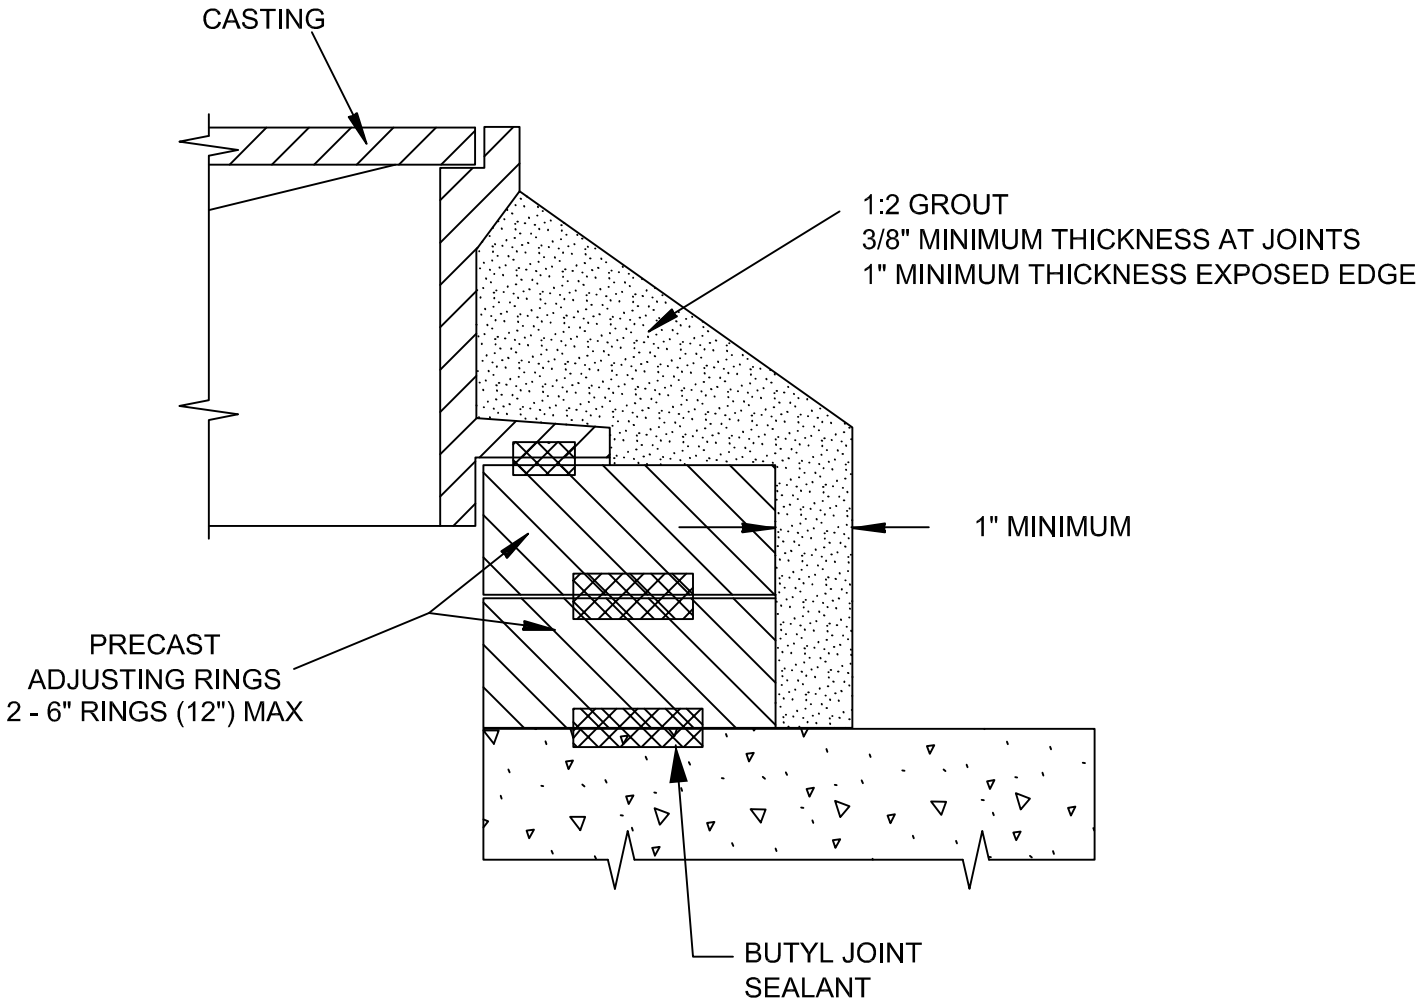

DRAWING NOT TO SCALE

MARCH 4, 2002 DRAWN BY: M.H. & A.H.W.F. APPROVED BY: K.N.H. DATE REVISED: 3/4/02 & 12/30/08	MANHOLE CASTING INSTALLATION	STANDARD DRAWING NO. S - 3

MURFREESBORO WATER & SEWER DEPARTMENT