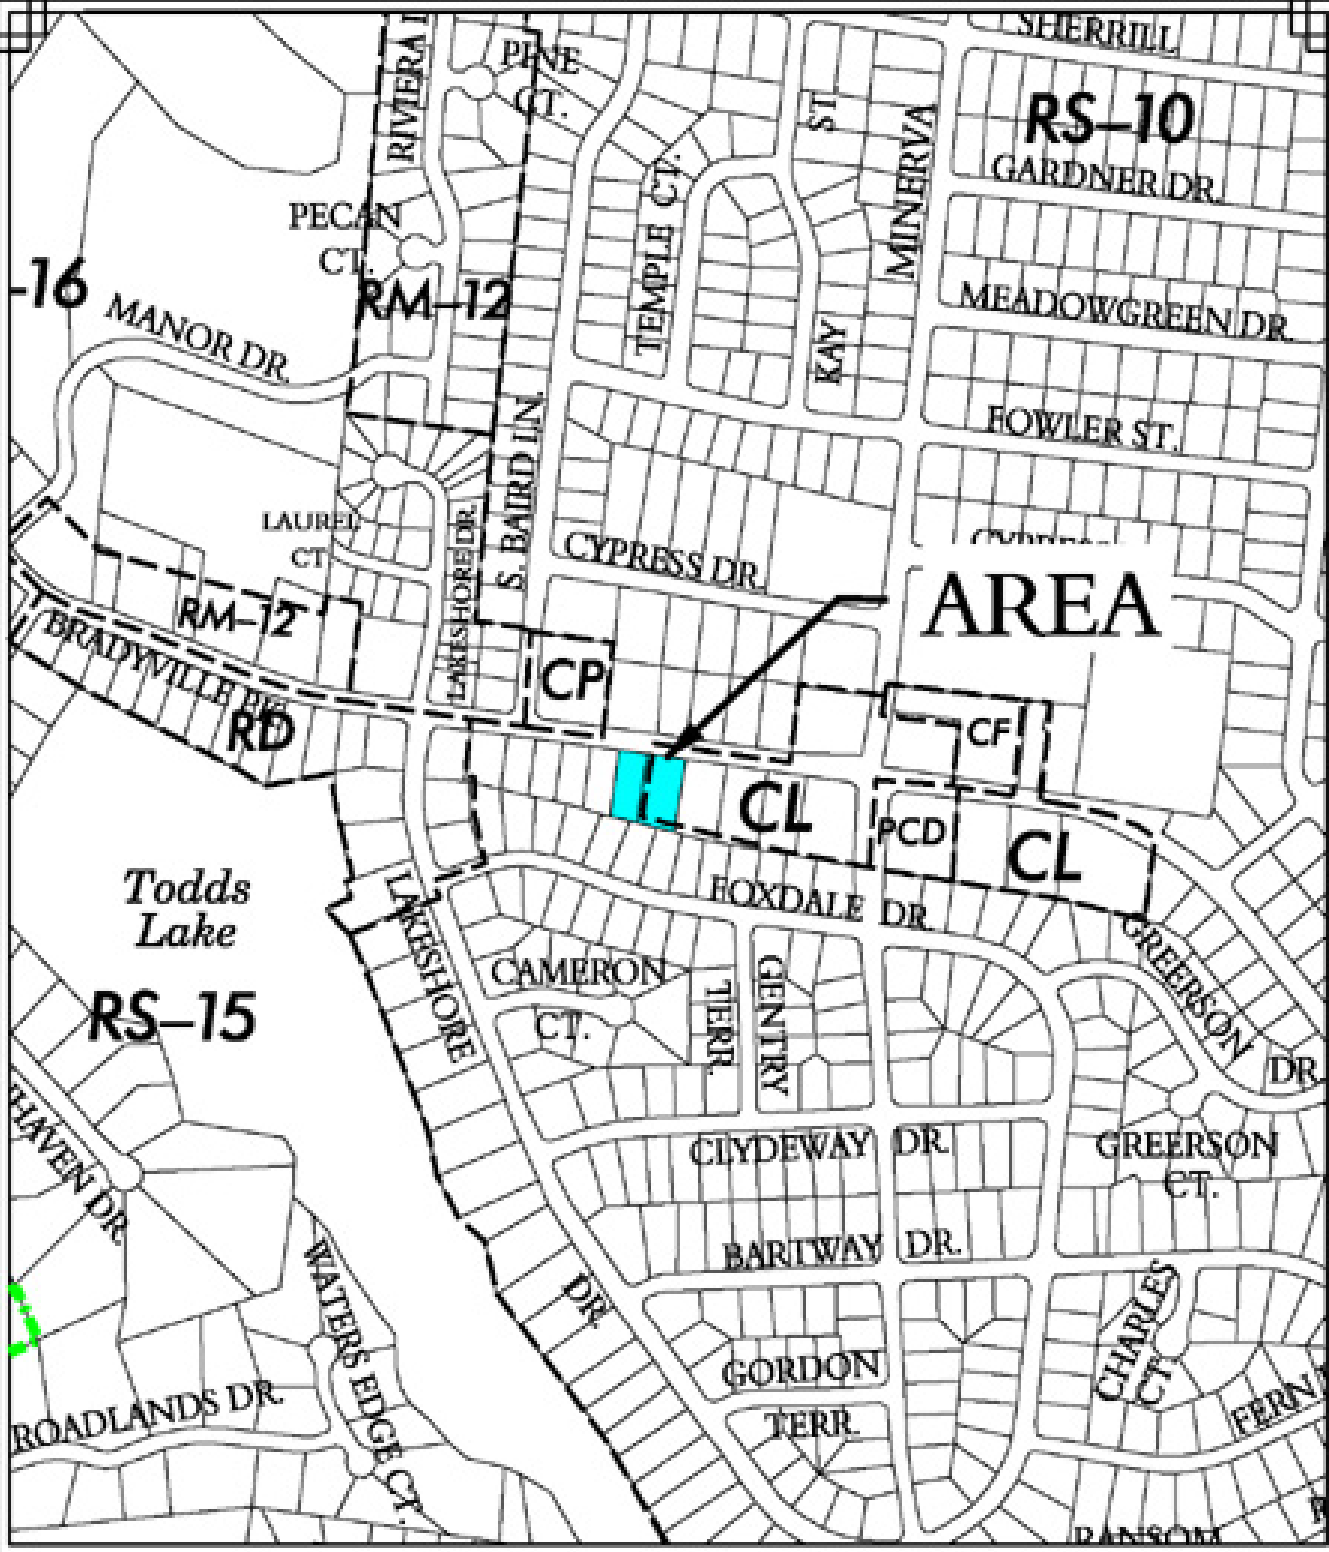

MURFREESBORO PLANNING & ENGINEERING DEPARTMENT

Rezoning Request Along Bradyville Blvd. from: CL and RS-10 to PCD

0' 250' 500' 1000' 1500'

SCALE IN FEET

N W E S

December 2003

rezoe/bradyvilleclrs10_pcd.dgn