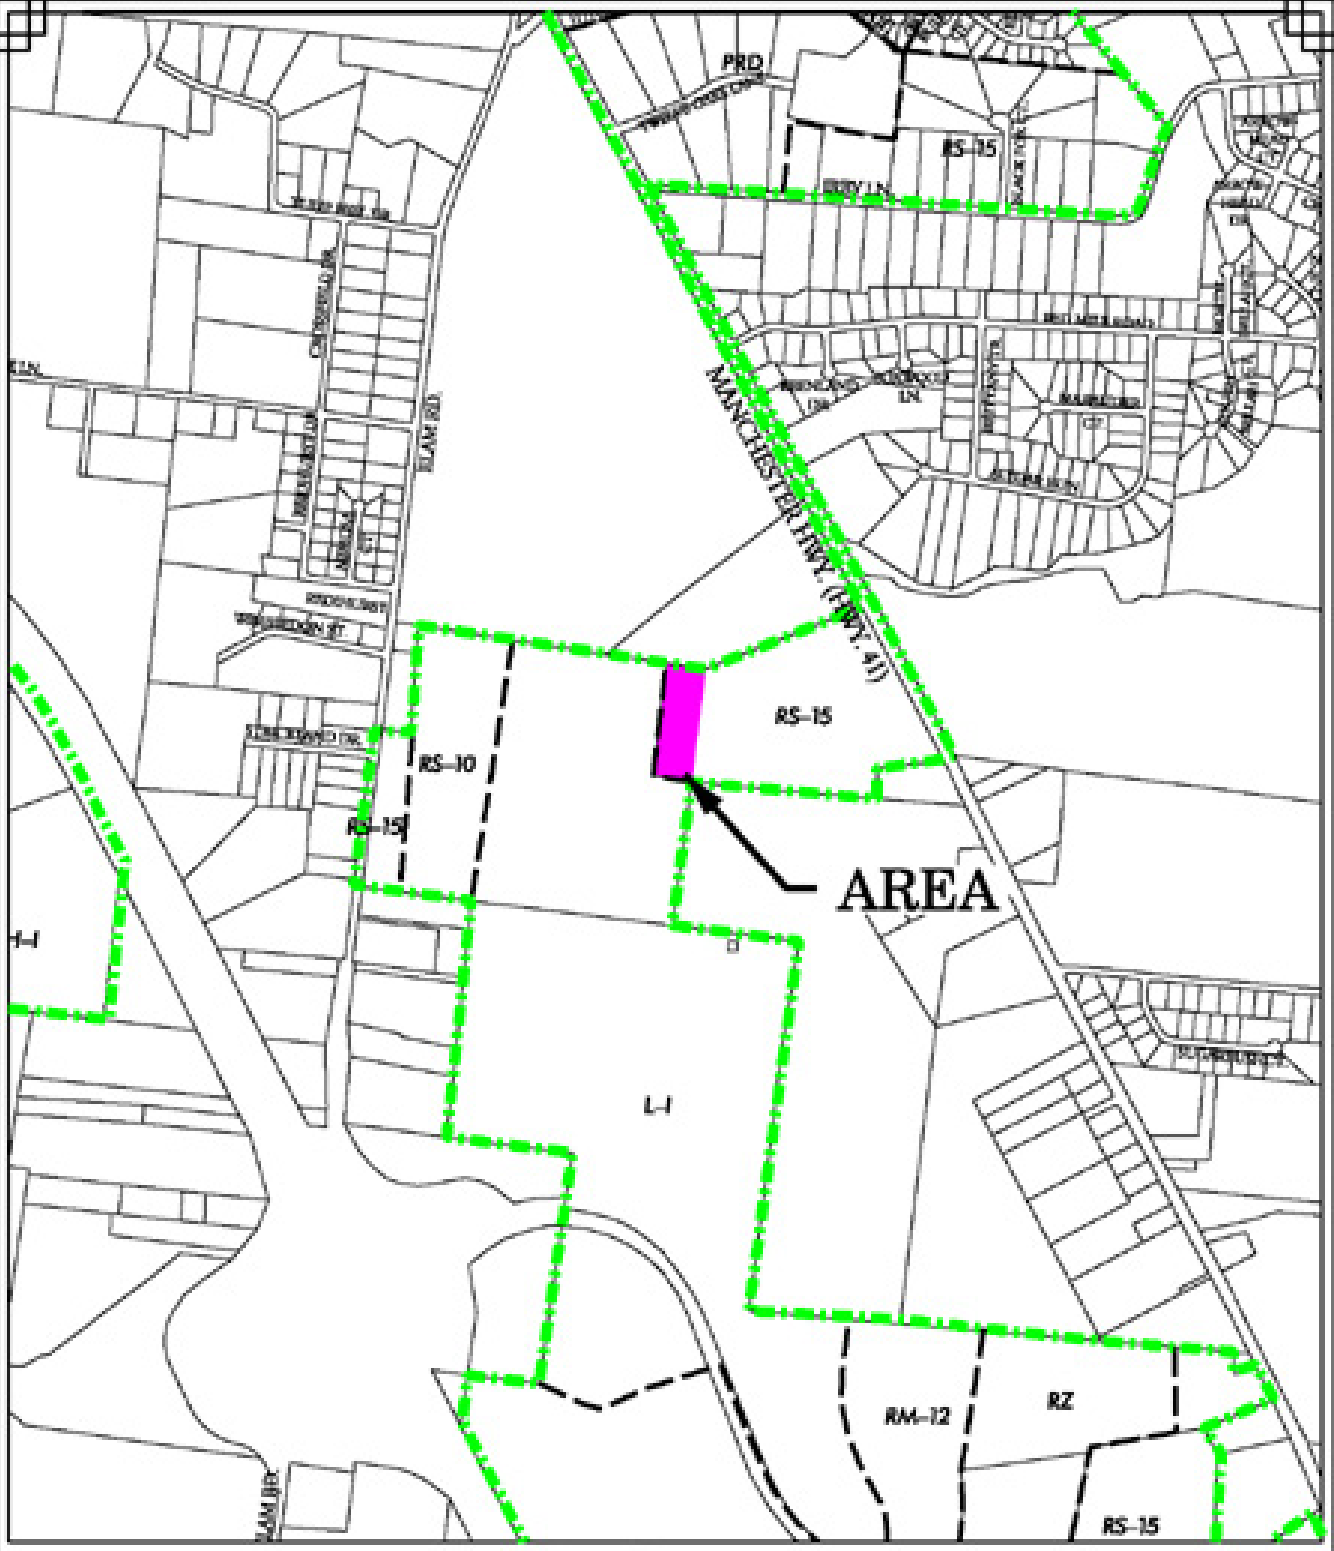

MURFREESBORO PLANNING & ENGINEERING DEPARTMENT

Rezoning Request Along
Joe B. Jackson from:
RS-15 to L-I

0' 600' 1200' 2400' 3600'
SCALE IN FEET

N W E S

February 2004

rezon\manchesterelam.dgn