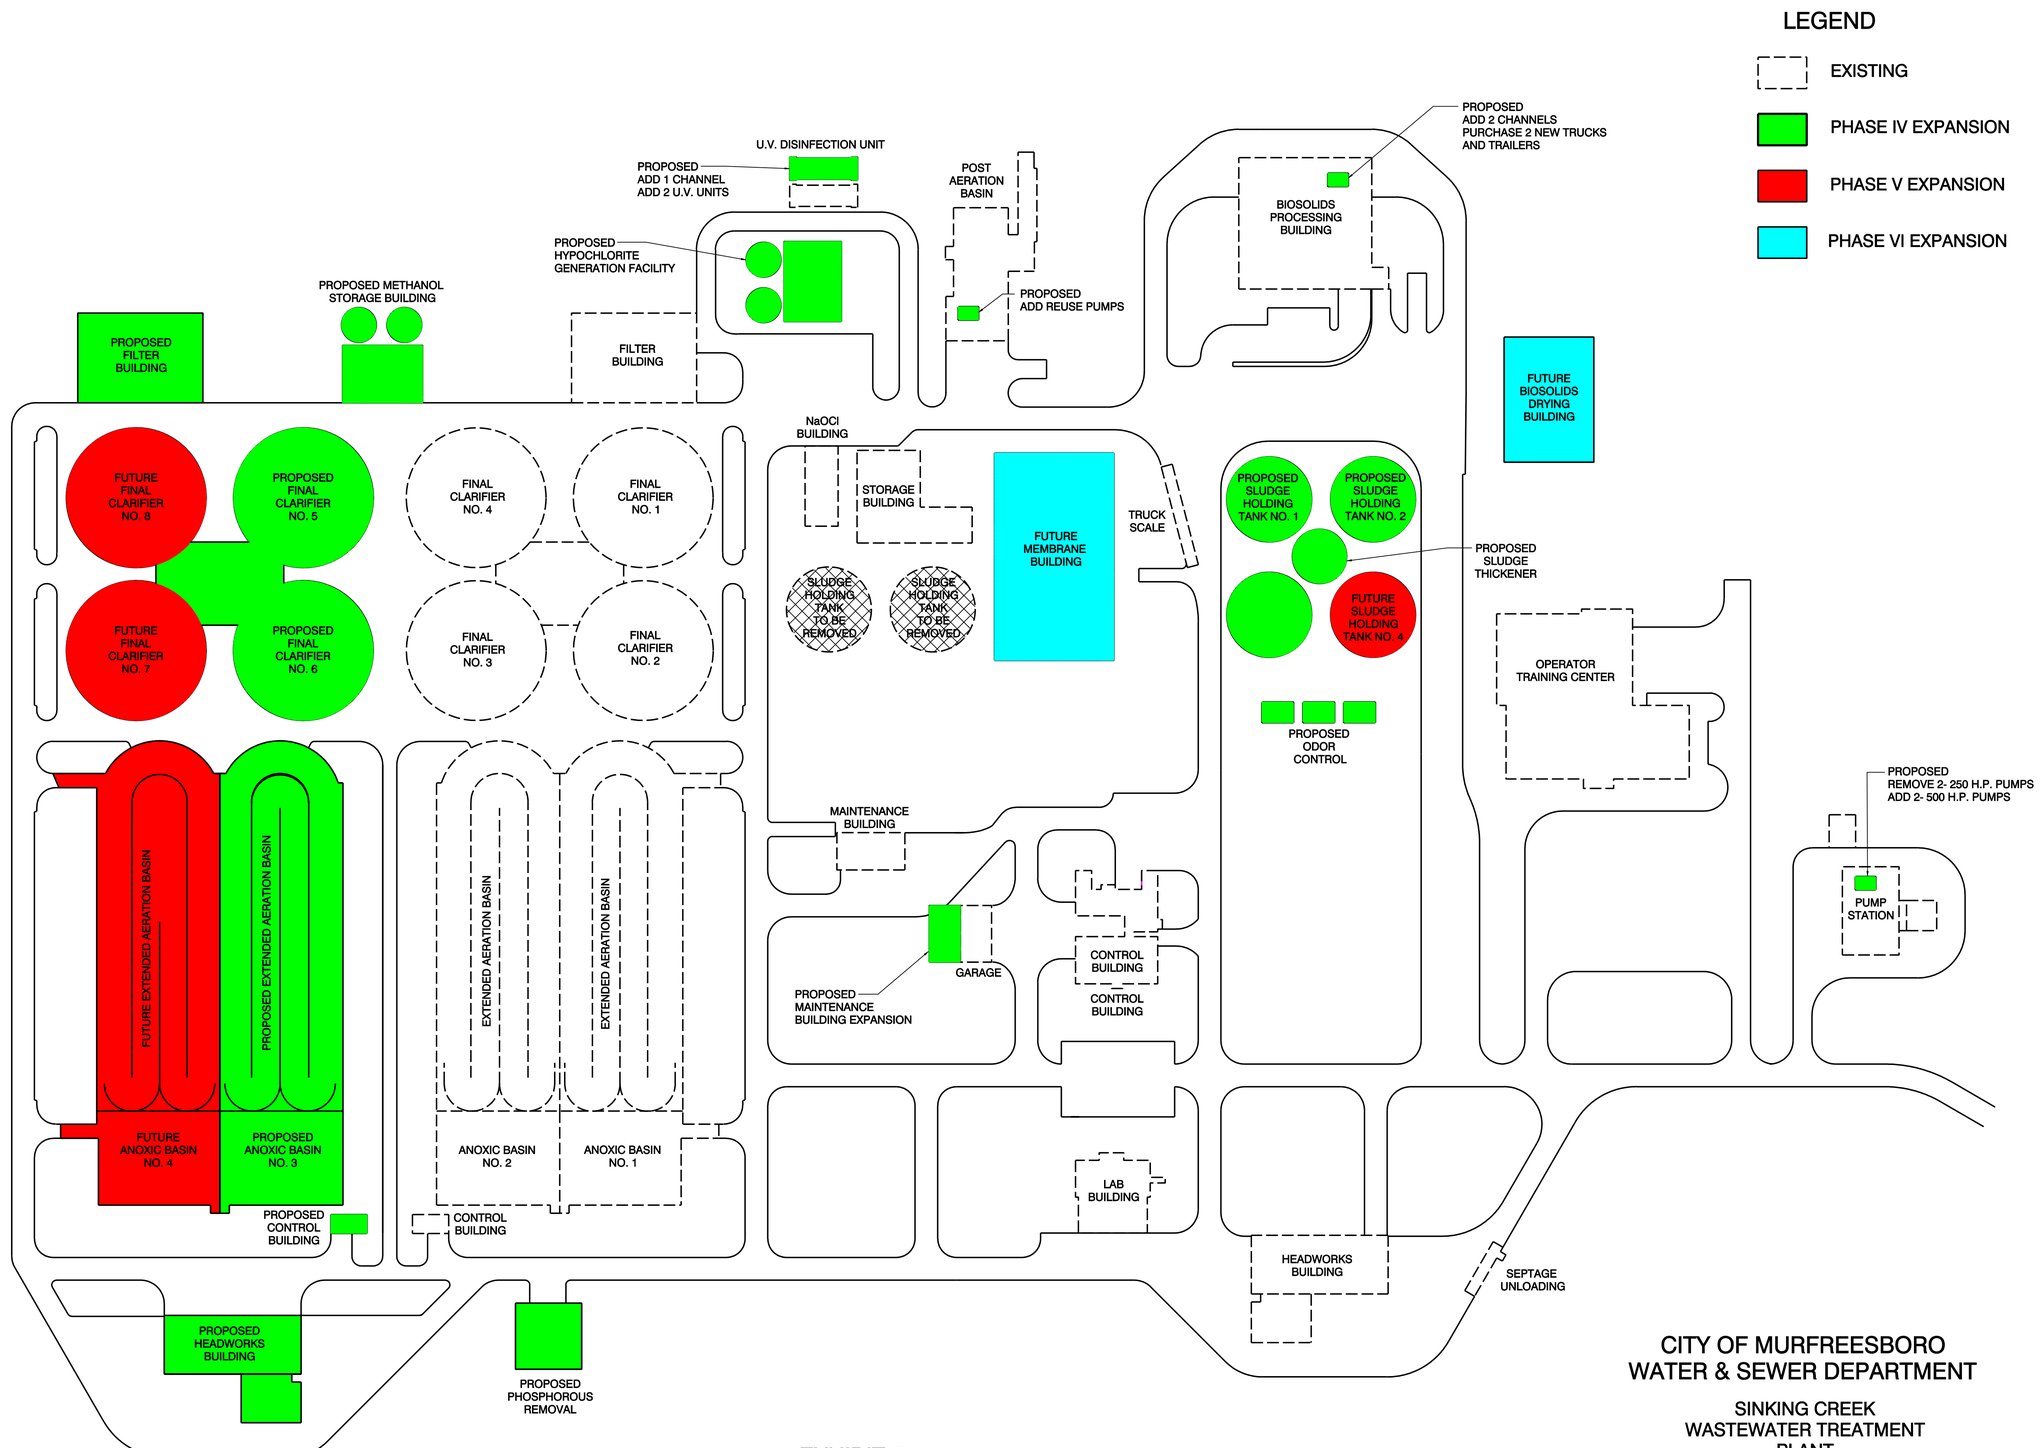

CITY OF MURFREESBORO
WATER & SEWER DEPARTMENT

SINKING CREEK
WASTEWATER TREATMENT
PLANT

EXHIBIT 7.1
PROPOSED WASTEWATER TREATMENT PLANT EXPANSION
(ALTERNATIVES 1 THROUGH 4)

SSR Smith Seckman Reid, Inc.
Engineering & Information Management
3319 WEST END AVE./SUITE 700/NASHVILLE,TN 37203/615 383-1113
www.ssr-inc.com
Houston Deerfield Beach Raleigh-Durham Sarasota Memphis Pine Bluff Phoenix New Orleans