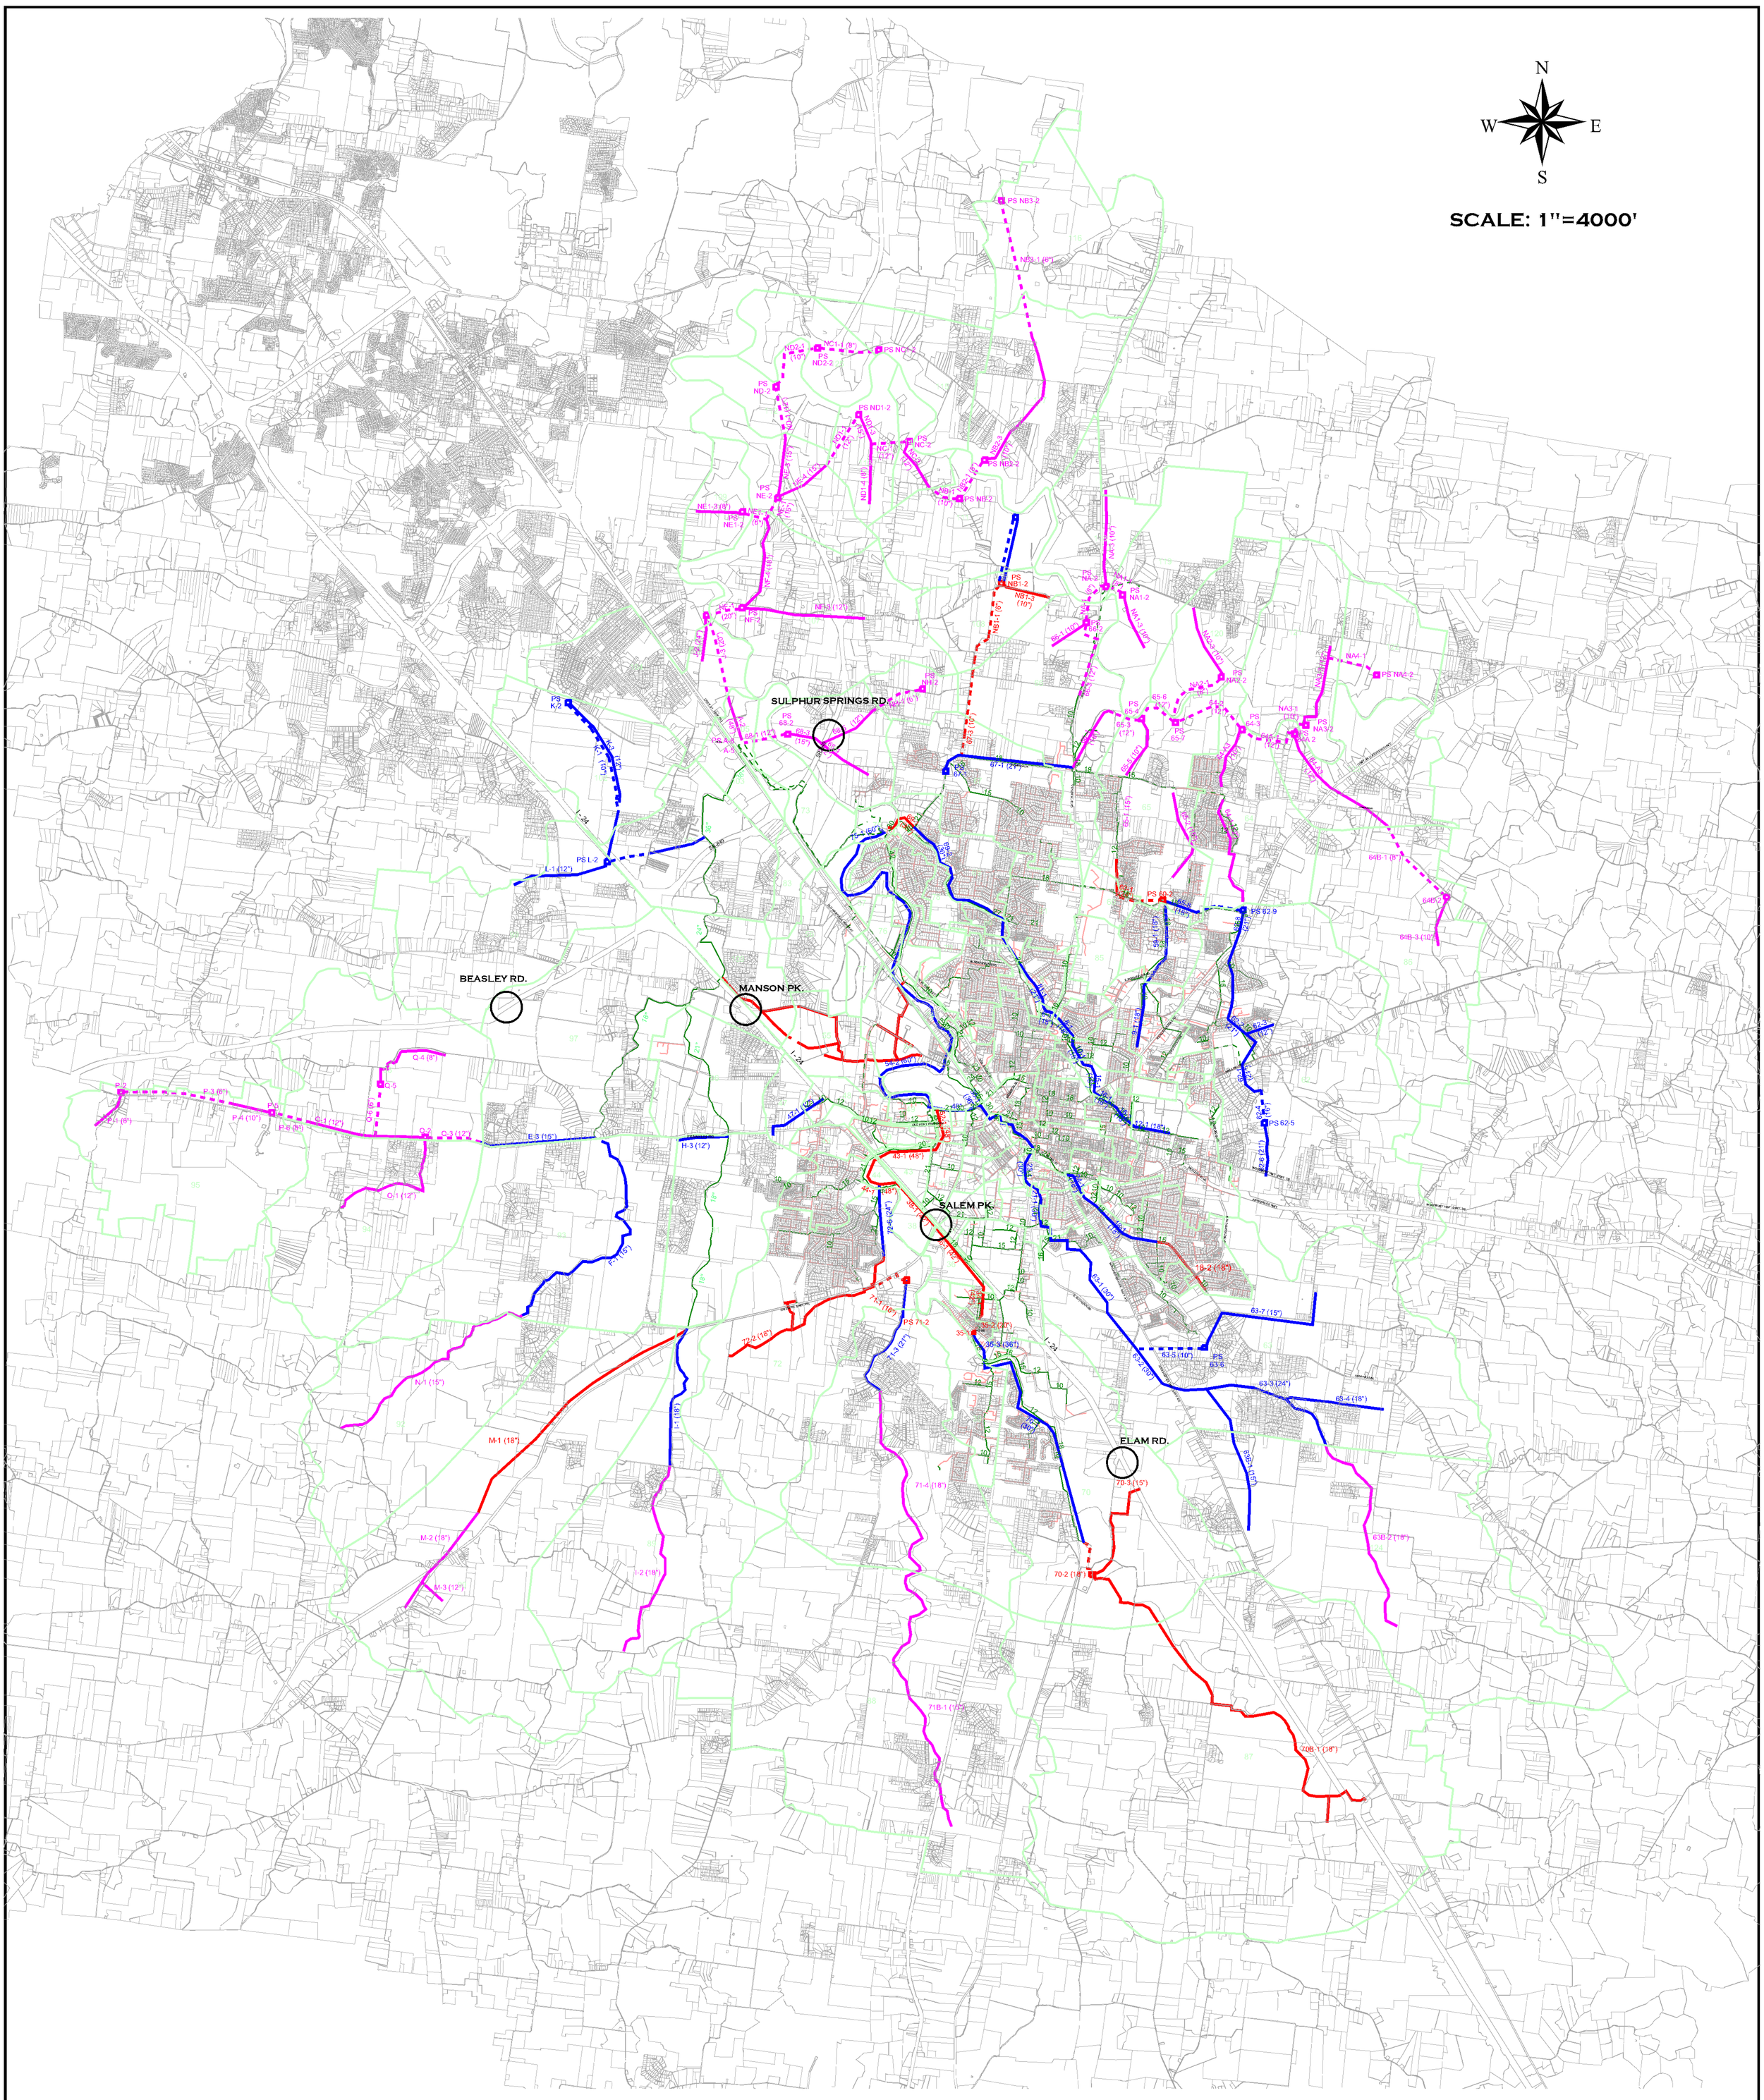

Exhibit 8.4
Proposed Collection System Improvements

LEGEND

- SEWER DIST.
- RIGHT OF WAY
- SEWERS < 10"
- SEWERS => 10"
- SHORT TERM IMPROVEMENTS
- MEDIUM TERM IMPROVEMENTS
- LONG TERM IMPROVEMENTS
- EXISTING FORCE MAINS
- PROPOSED INTERCHANGES

SSR Smith Seckman Reid, Inc.
Engineering & Information Management
3319 WEST END AVE, SUITE 700 NASHVILLE, TN 37203 615 383-1113
www.ssr-inc.com
Houston Deerfield Beach Raleigh-Durham Sarasota Memphis Pine Bluff Phoenix New Orleans